


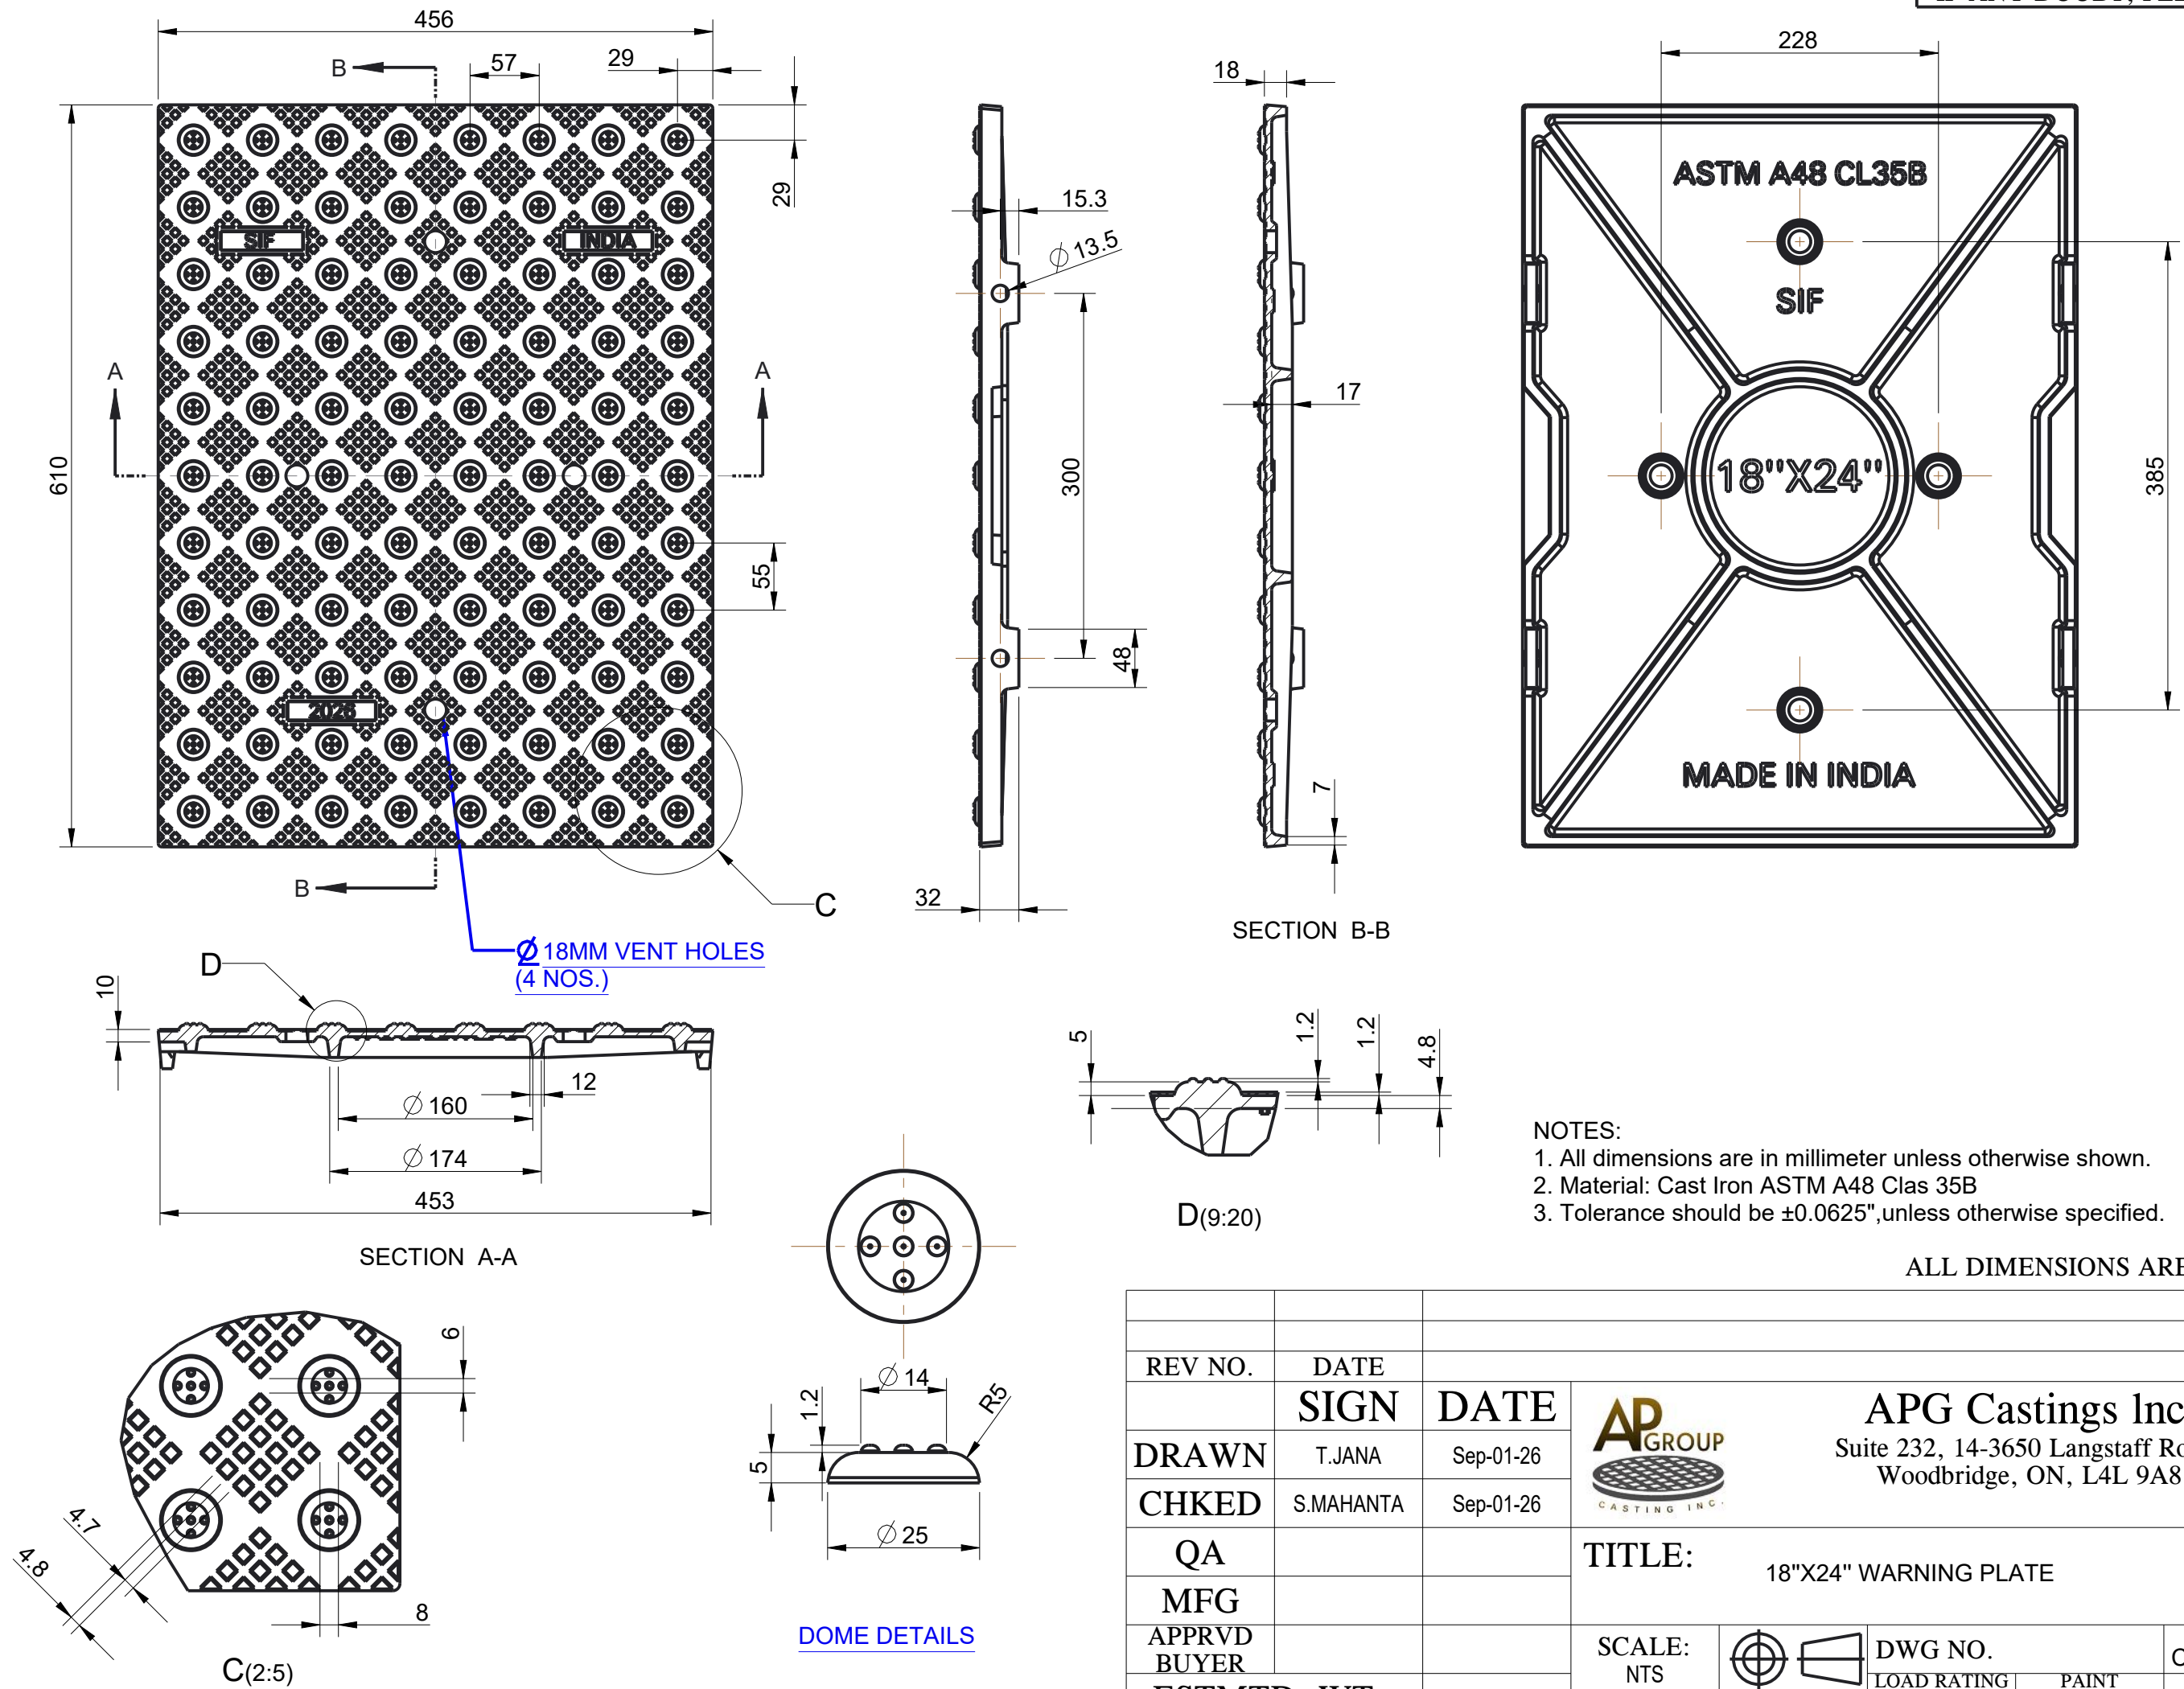

REV NO.	DATE						
	SIGN	DATE		APG Castings Inc. Suite 232, 14-3650 Langstaff Road, Woodbridge, ON, L4L 9A8			
DRAWN	T.JANA	Sep-01-26					
CHKED	S.MAHANTA	Sep-01-26					
QA			TITLE: 18"X24" WARNING PLATE				
MFG							
APPRVD							
BUYER			SCALE: NTS		DWG NO.		MATERIAL CAST IRON SHEET
ESTMTD. WT.					LOAD RATING	PAINT BLACK BITUMEN	