

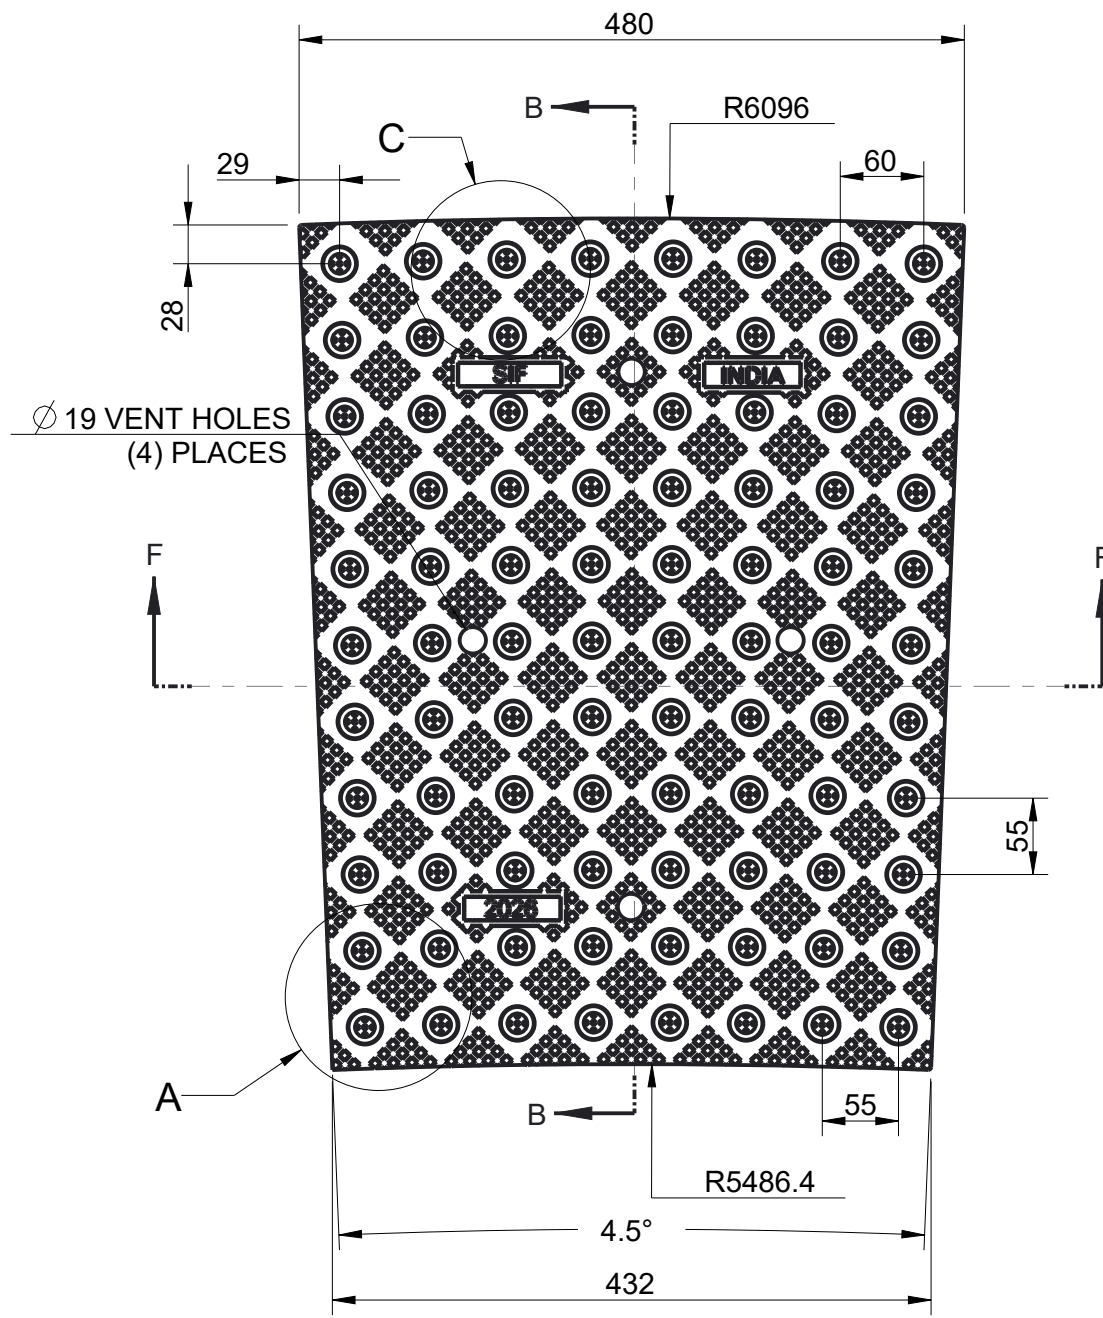



SECTION B-B

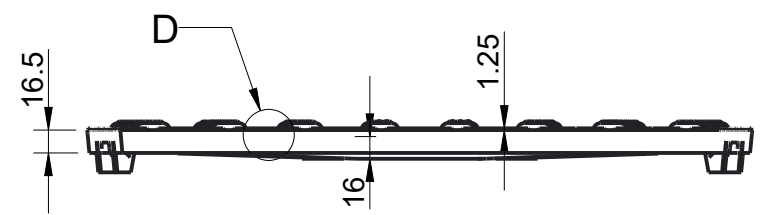


SECTION F-F

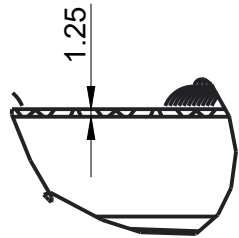


D(4:5)

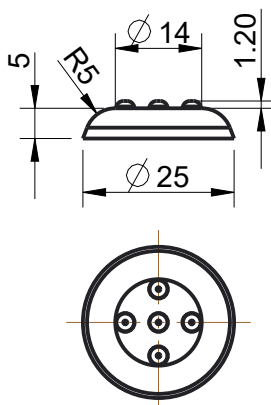


Dome Design Detail

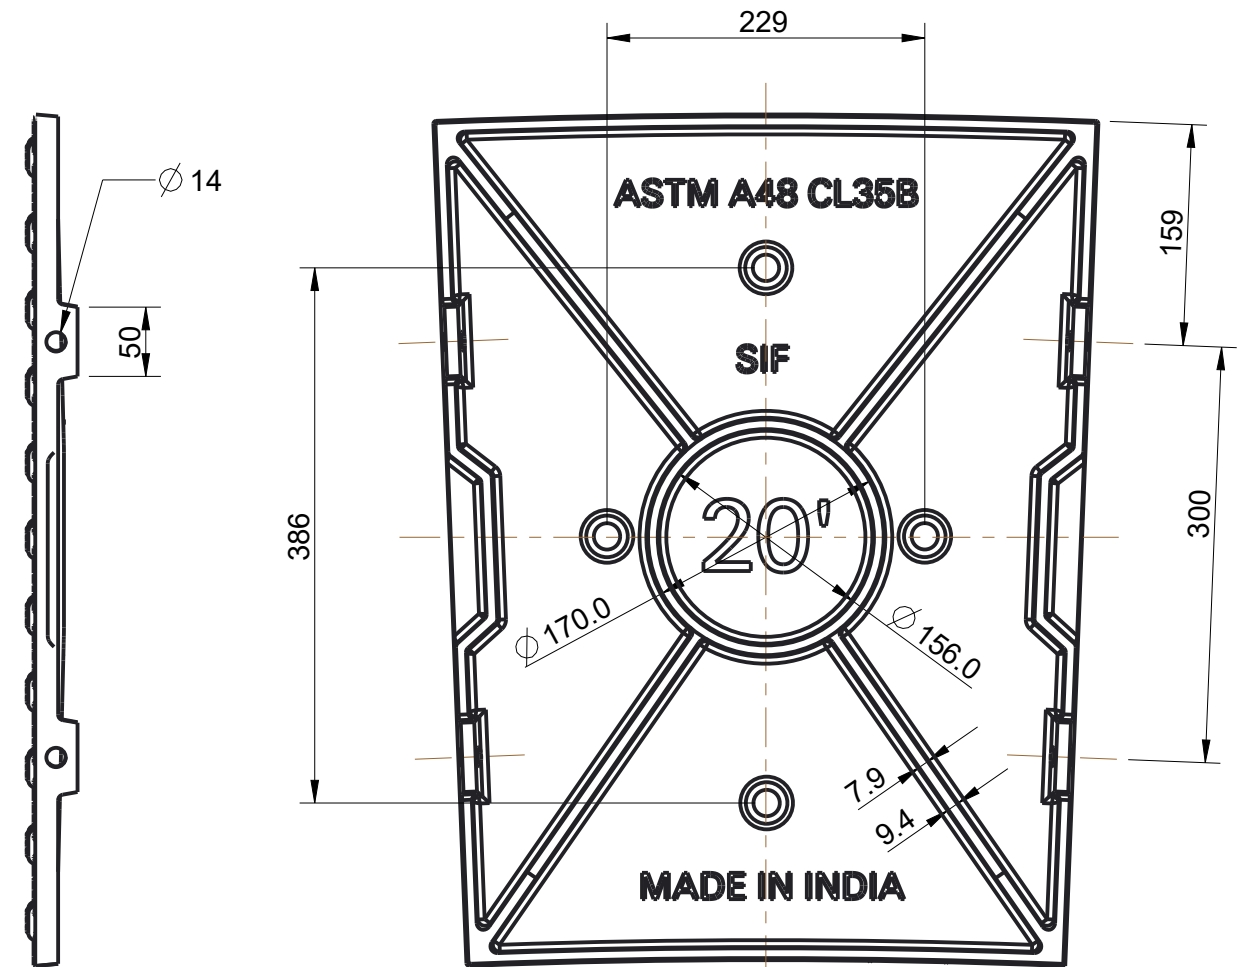

BOTTOM VIEW

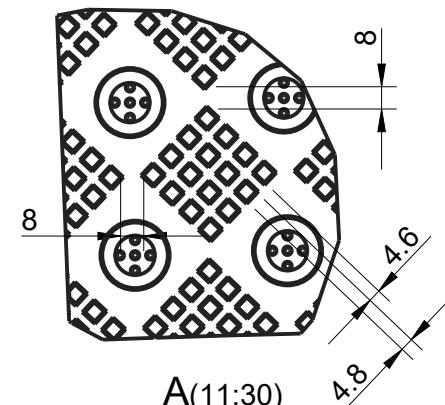

A(11:30)

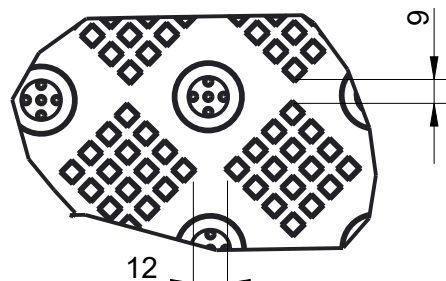

C(11:30)

ALL DIMENSIONS ARE IN MM.

- NOTES:
1. All dimensions are in millimeter unless otherwise shown.
 2. Material: Cast Iron ASTM A48 Clas 35B
 3. Tolerance should be ± 0.0625 ", unless otherwise specified.

REV NO.	DATE					
	SIGN	DATE	 Super Iron Foundry	SUPER IRON FOUNDRY		
DRAWN	T.JANA	Jun-06-26		7,RABINDRA SARANI, KOLKATA - 700001		
CHKED	S.MAHANTA	Jun-06-26		www.superironfoundry.com		
QA			TITLE:			
MFG			DETECTABLE WARNING PLATE - 20' RADIUS			
APPRVD			SCALE: NTS		DWG NO.	MATERIAL
BUYER					LOAD RATING	
ESTMTD. WT.			THIRD ANGLE		SHEET 1 OF 1	