




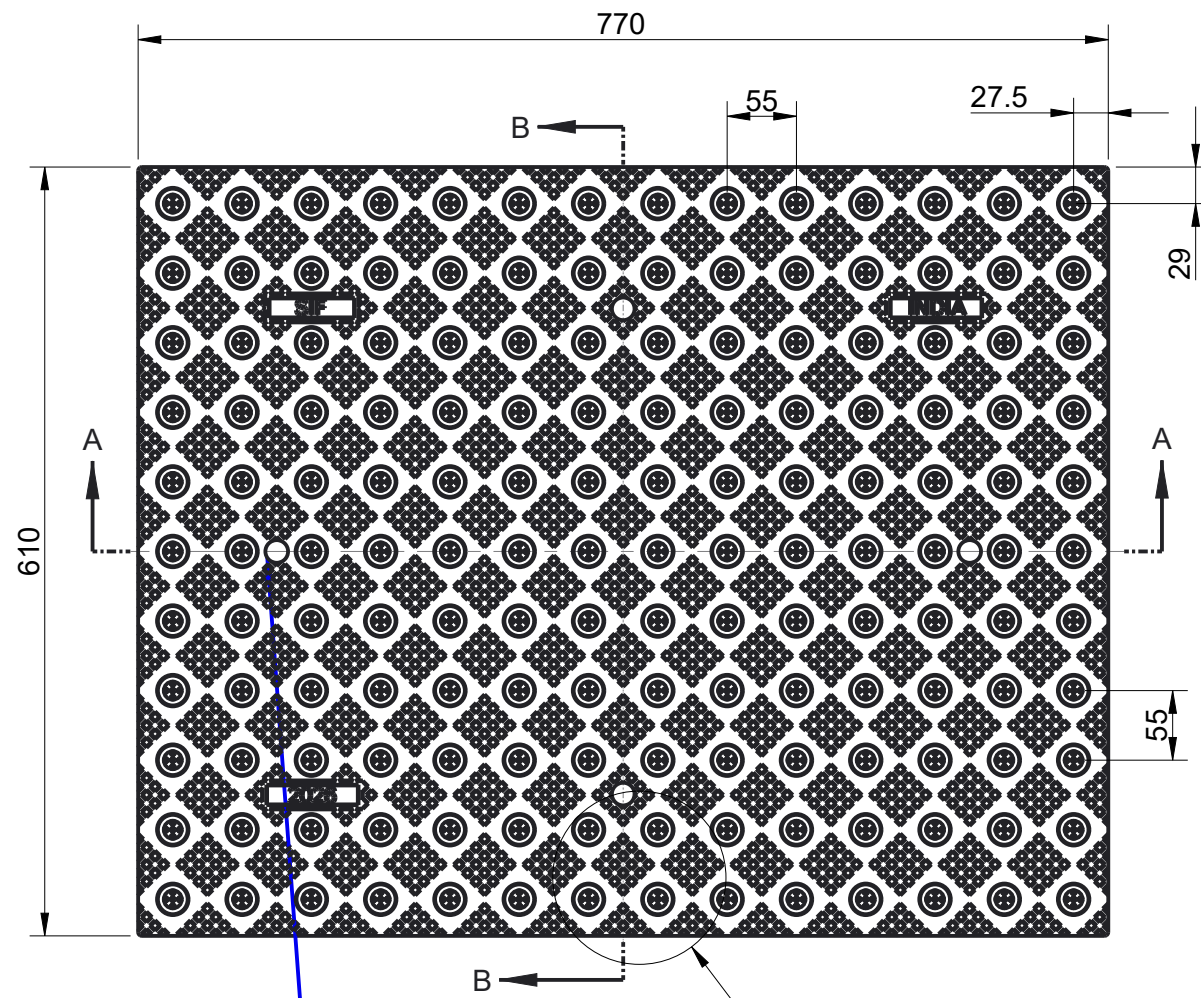


Ø 18MM VENT HOLES
(4 NOS.)

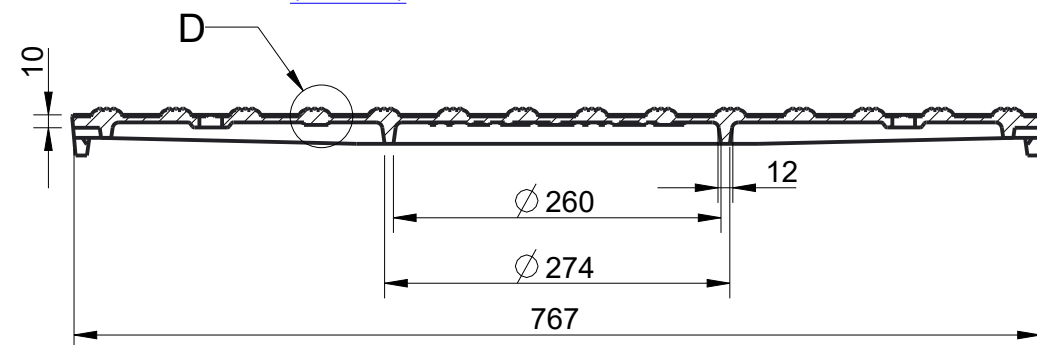


SECTION A-A

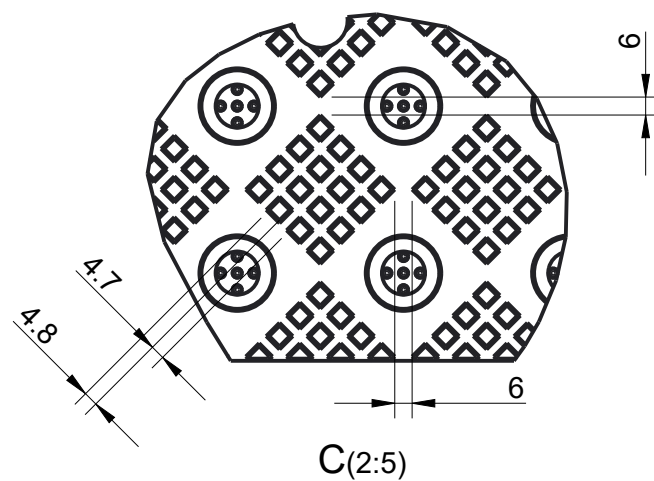


C(2:5)

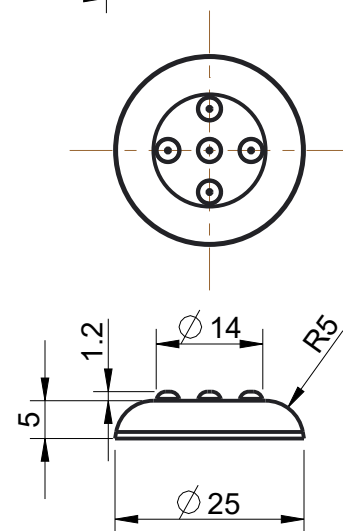


DOME DETAILS

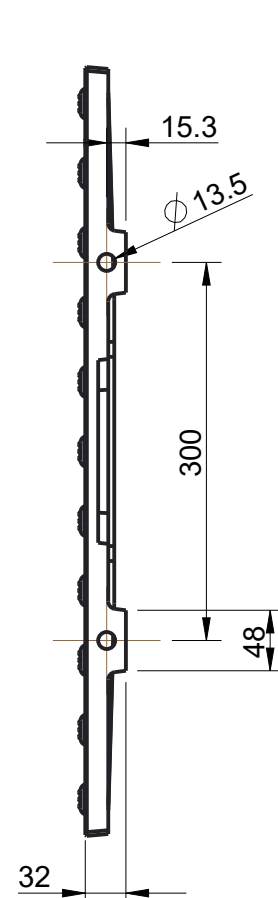

SECTION B-B

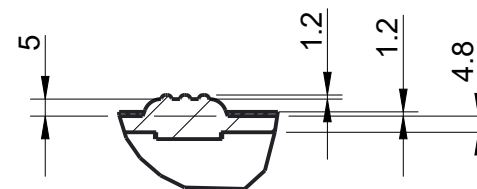


D(9:20)

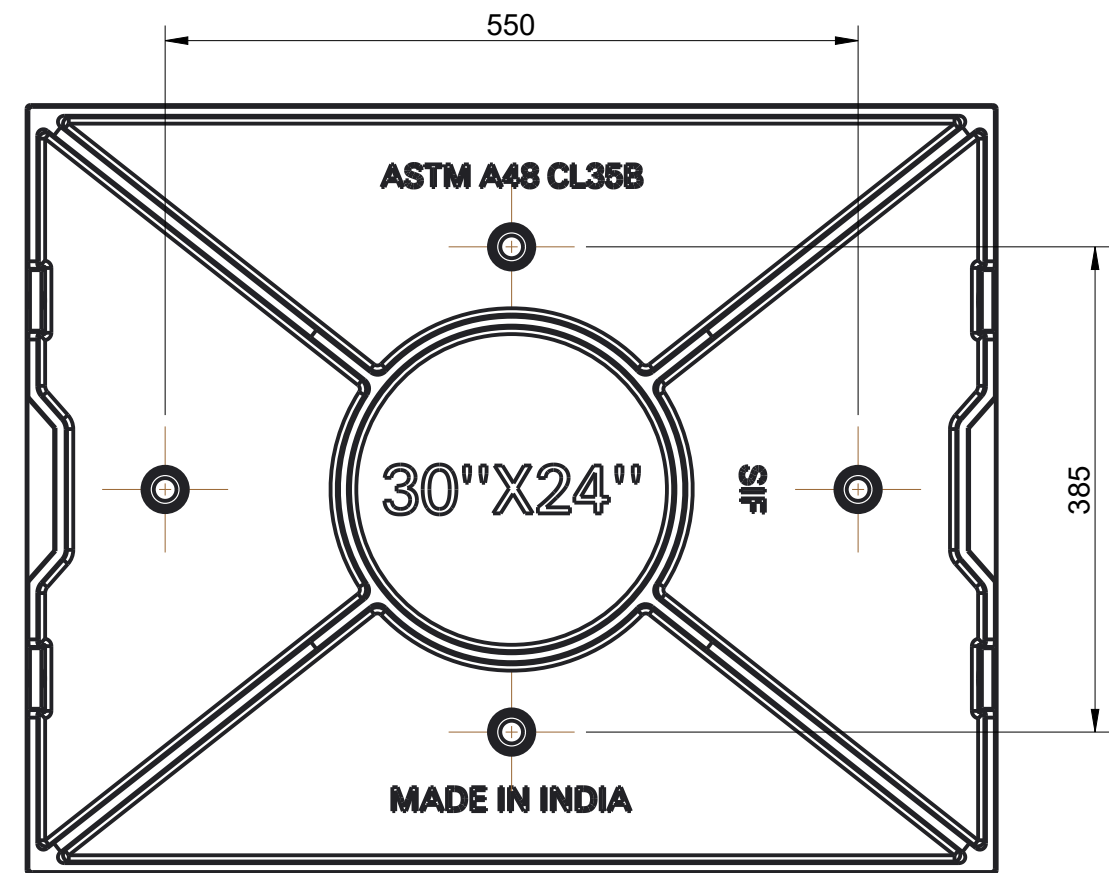

NOTES:

1. All dimensions are in millimeter unless otherwise shown.
2. Material: Cast Iron ASTM A48 Clas 35B
3. Tolerance should be ± 0.0625 ", unless otherwise specified.

ALL DIMENSIONS ARE IN MM.

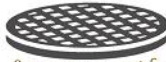REV NO.	DATE						
	SIGN	DATE	APGROUP  APG Castings Inc. Suite 232, 14-3650 Langstaff Road, Woodbridge, ON, L4L 9A8				
DRAWN	T.JANA	Sep-02-26					
CHKED	S.MAHANTA	Sep-02-26					
QA			TITLE: 30"X24" WARNING PLATE				
MFG							
APPRVD BUYER							
ESTMTD. WT.			SCALE: NTS		DWG NO.	MATERIAL CAST IRON	
				THIRD ANGLE	LOAD RATING	PAINT BLACK BITUMEN	SHEET